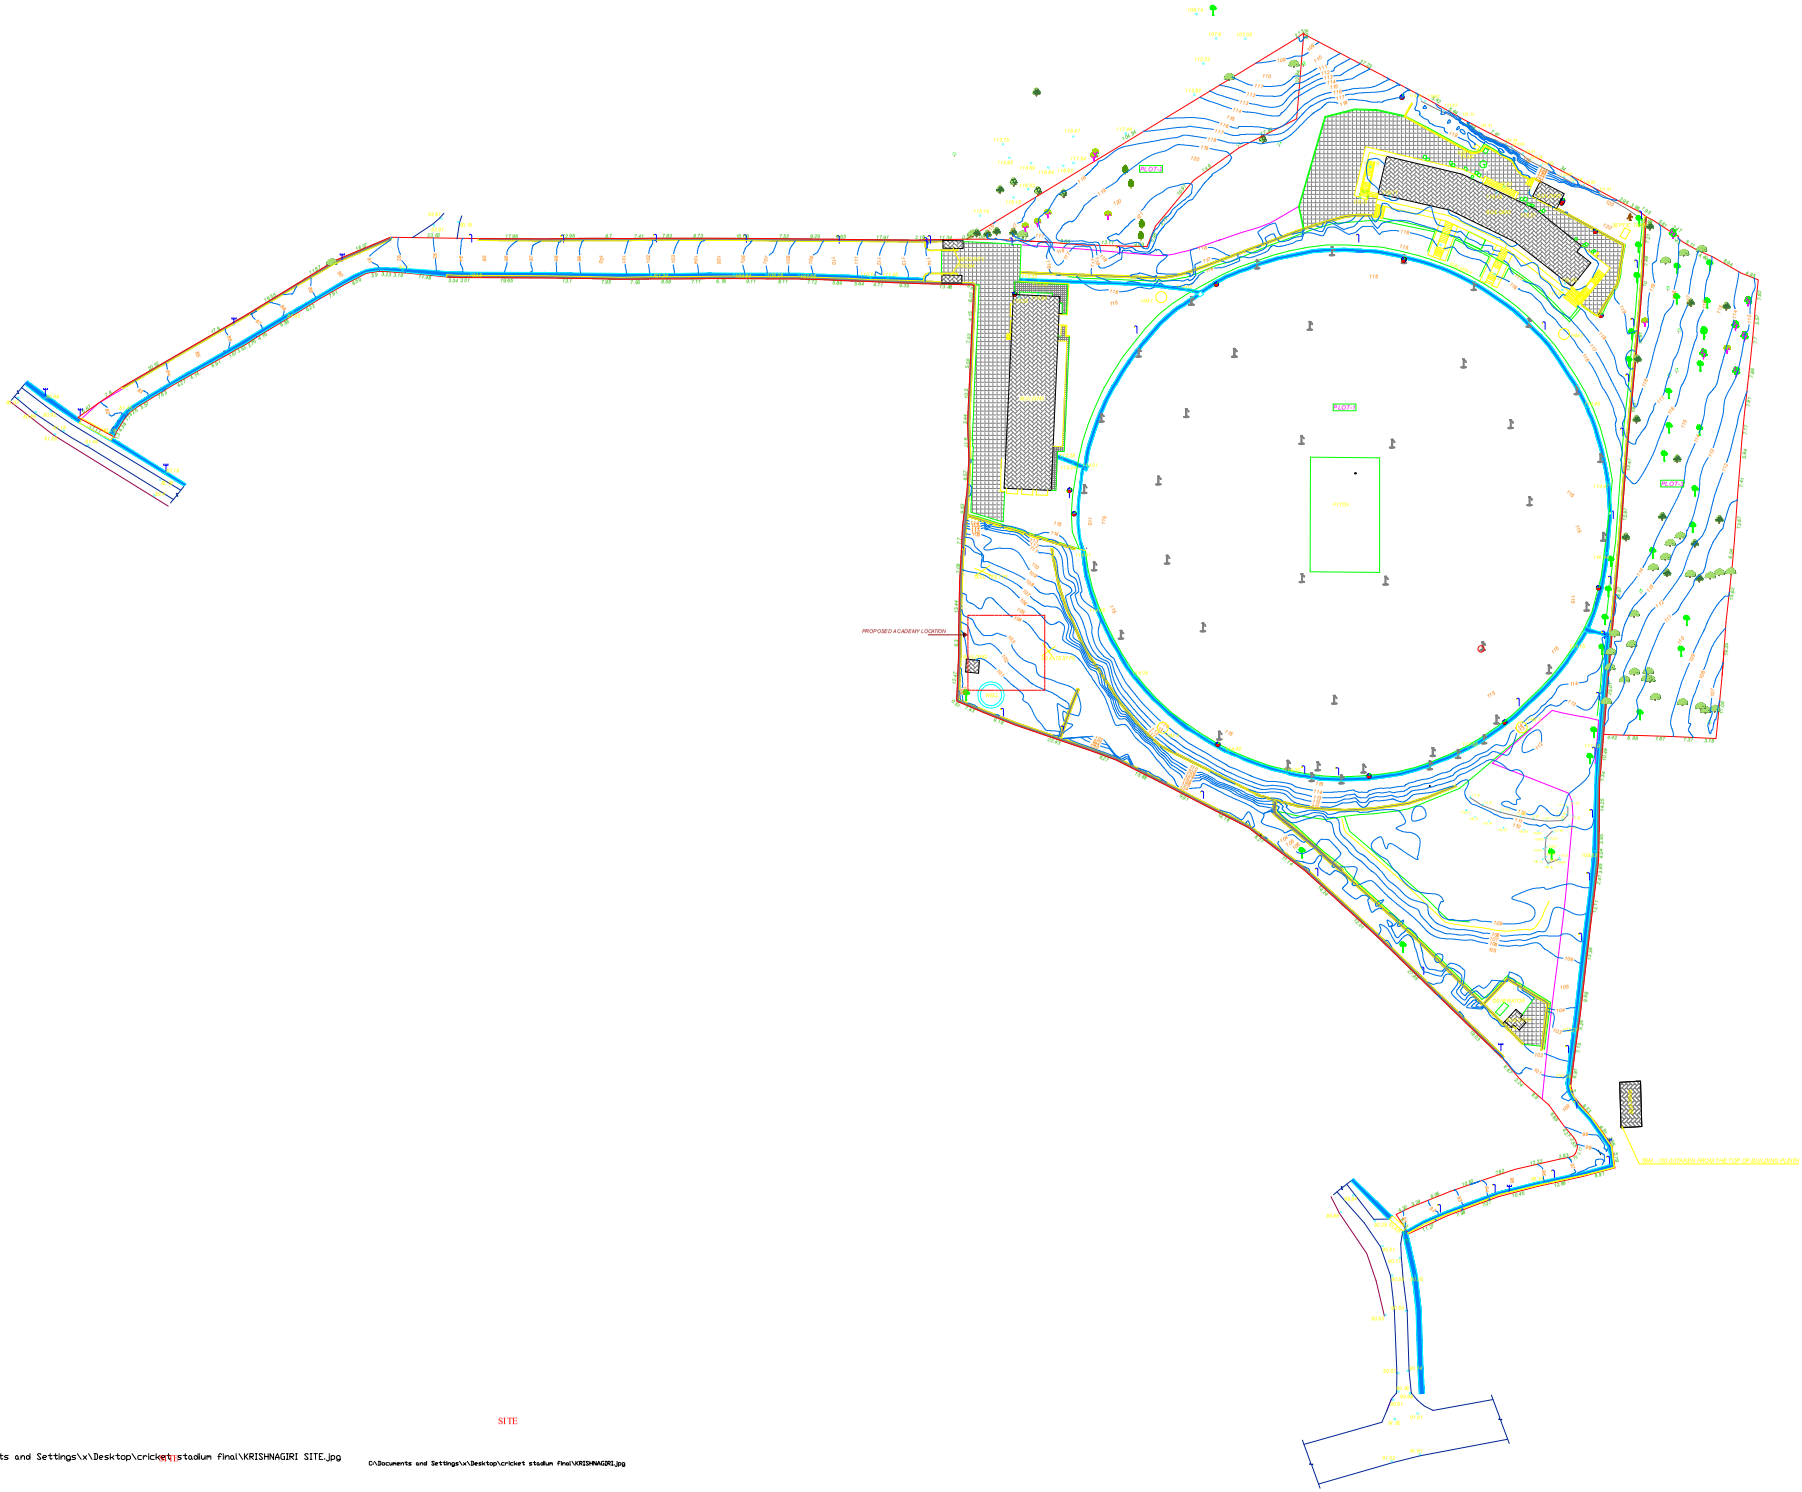

C:\Documents and Settings\x\Desktop\cricket stadium final\KRISHNAGIRI SITE.jpg

C:\Documents and Settings\x\Desktop\cricket stadium final\KRISHNAGIRI.jpg

N
W E
S

SCALE : 1:100
PRINT SCALE 1:500

ALL DIMENSIONS ARE IN METRE

DATE	23/06/2014
DRAWN	NIMISHA
CHECKED	RAJEESH

LEGENDS

- COCONUT TREE
- AANJILY
- JACK TREE
- TEAK
- MANGO TREE
- SILVER OAK
- ROSE WOOD
- OTHER TREES
- LAMP POST
- ELECTRIC POST
- BORE WELL
- PIPE
- TAP
- SPOT LEVELS
- BUILDINGS
- WATER BODIES
- WALL & RUBBLE
- TILE AREA
- MAN HOLE
- SITE BOUNDARY
- ADJACENT BOUNDARY
- TAR EDGE
- WALK WAY
- CUTTING LINE
- 1M CONTOUR
- 5M CONTOUR

GRID INTERVAL - 5X5 M
CONTOUR INTERVAL - 1M

AREA

PLOT-1	00ACRE	07.79CENTS
PLOT-2	00ACRE	41.79CENTS
PLOT-3	00ACRE	99.23CENTS
TOTAL	10ACRE	48.21CENTS

SITE AT

KRISHNAGIRI

11.66519 ° North ,76.18954 ° East

TITLE

CONTOUR & TOPO SURVEY

PROJECT NO.

8315

SURVEYED BY.

1) AJITH
2) AKHIL LAL
3) NIDHIN KUMAR

CLIENT

ARCHITECTS

Spreads SURVEY

G-171, Nr.Shopping Complex
Panampilly Nagar
Cochin - 682036
Ph: 0484 2323446

IT-49,50 , vyaparabhavan,
Bank Road , Calicut-1
Ph: 0495 -4020204
Mob : 98954 48369

1137,First Floor,Kadavil Building
Near Fashion Point,Toll Jn , Edappally
cochin-682024,kerala
Ph:0484 4064605

E mail: spreadssurvey@gmail.com